


These installation proposals are provided for guidance only. It is important to adhere to local standards and directives when instaling the channels (including watreproofing, insulation, installation of paving/slabs, door thresholds, drainage, etc...).


Load class : pedestrian and wheelchair accessibility.

Examples of BIRCOtopline installation with adjustable fett.


Paving – drainage without connection

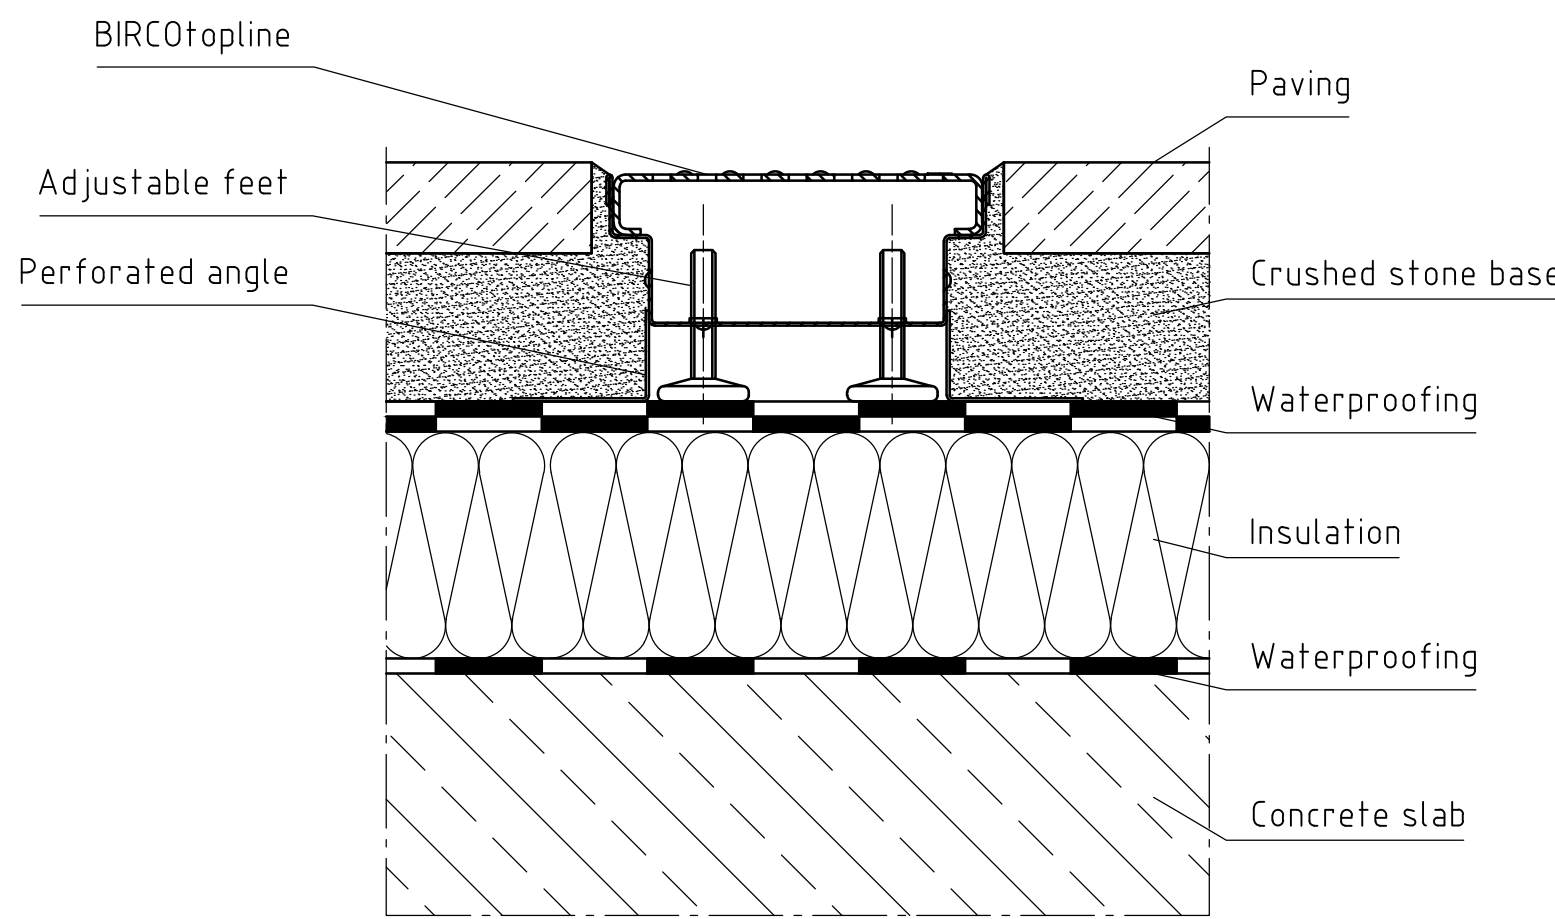

Facade support

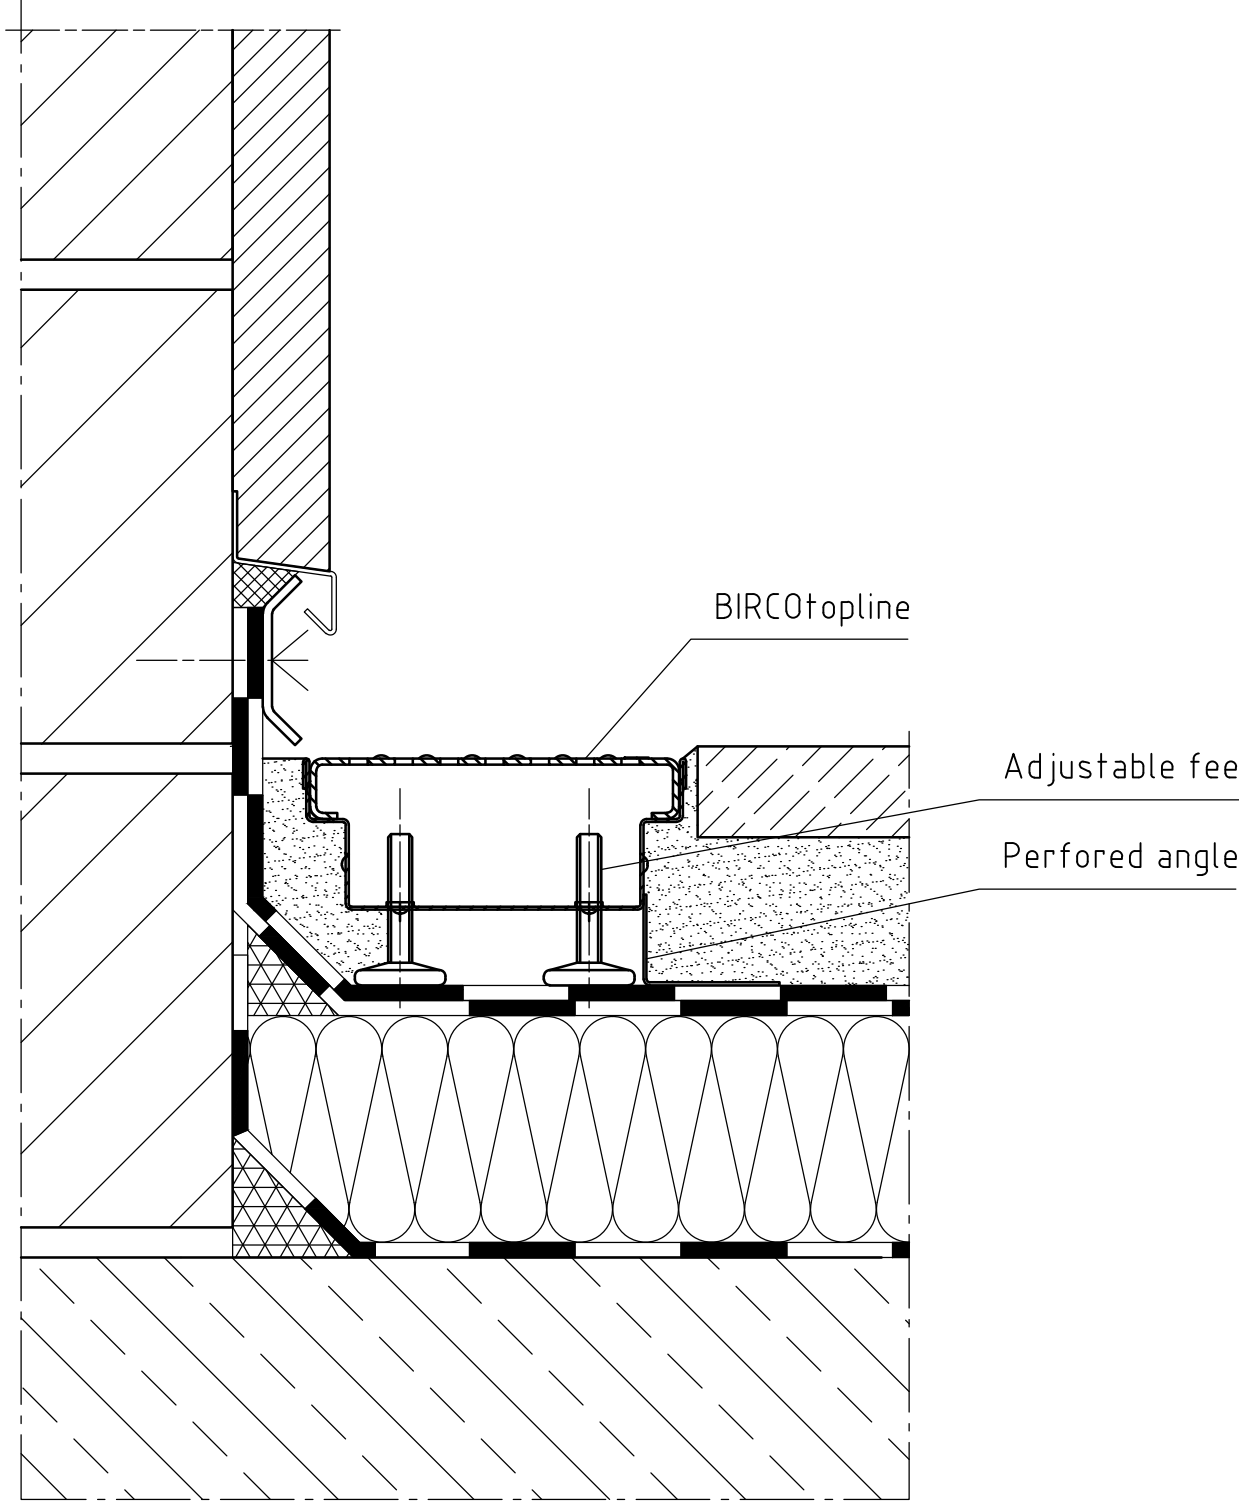


Door threshold – 20mm threshold

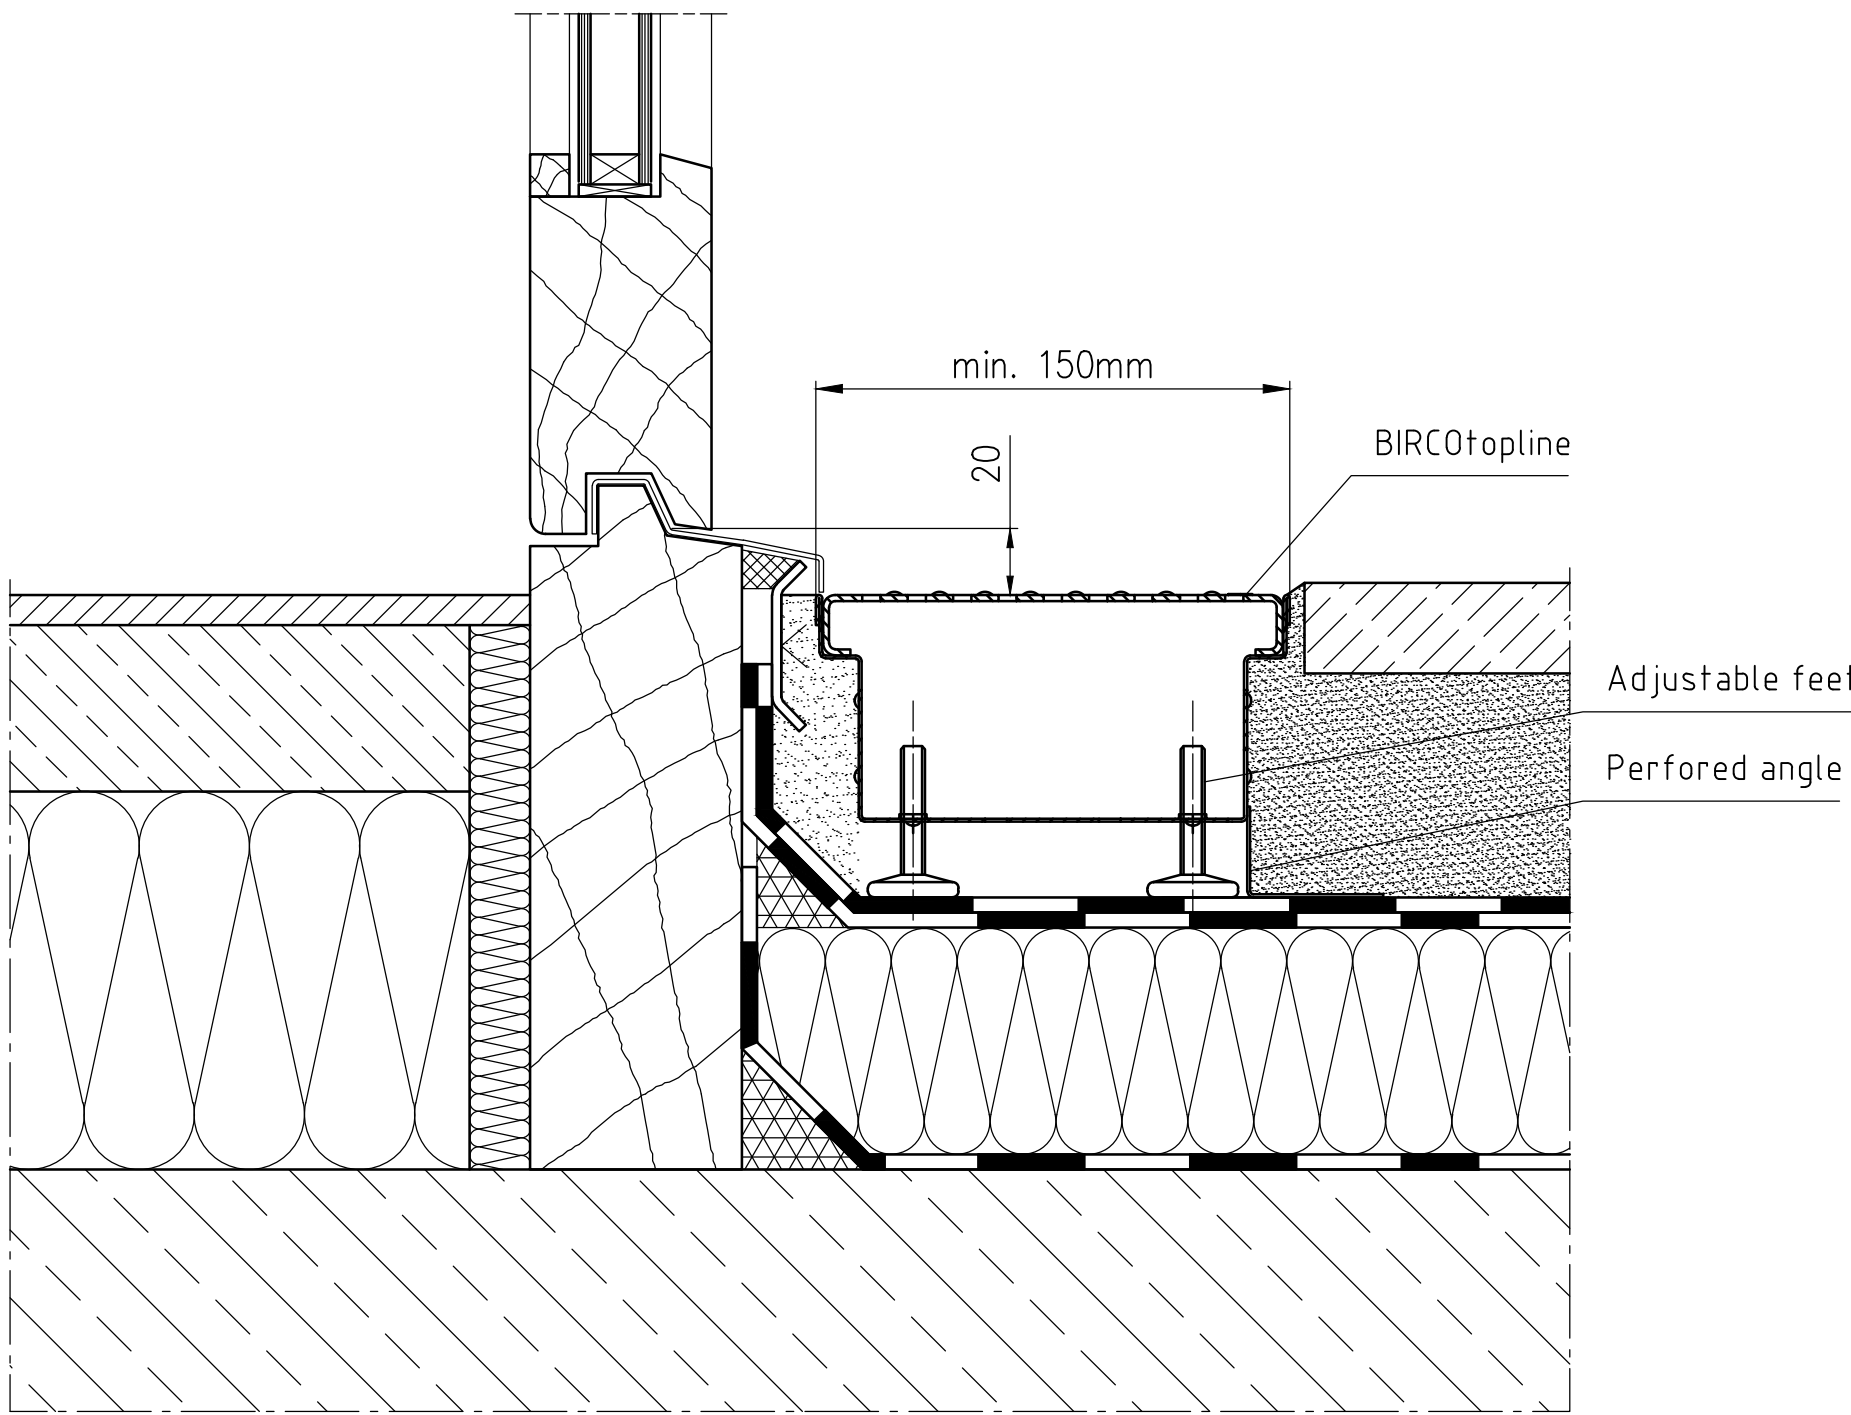


Examples of BIRCOtopline installation without adjustable fett.


Paving – drainage without connection

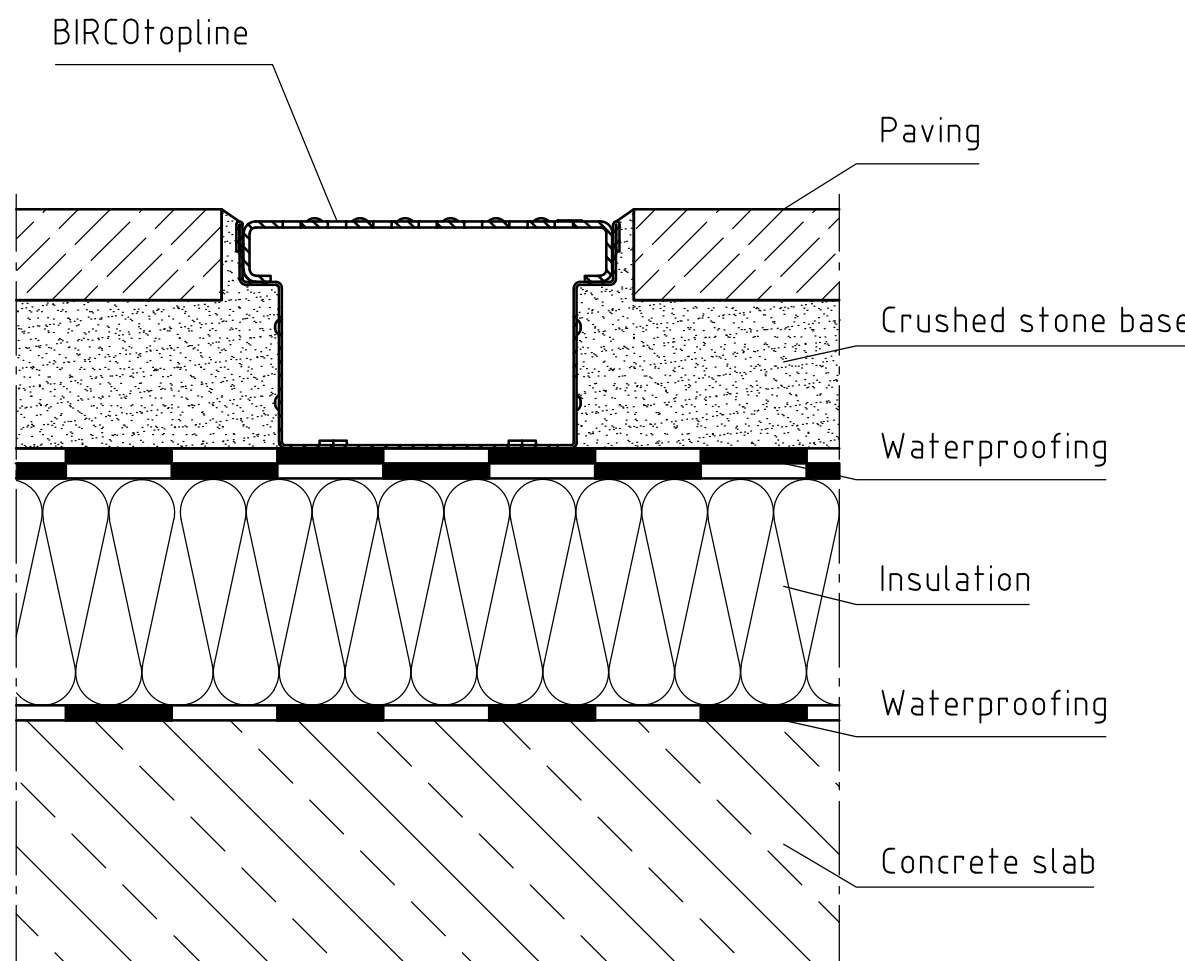


Facade support

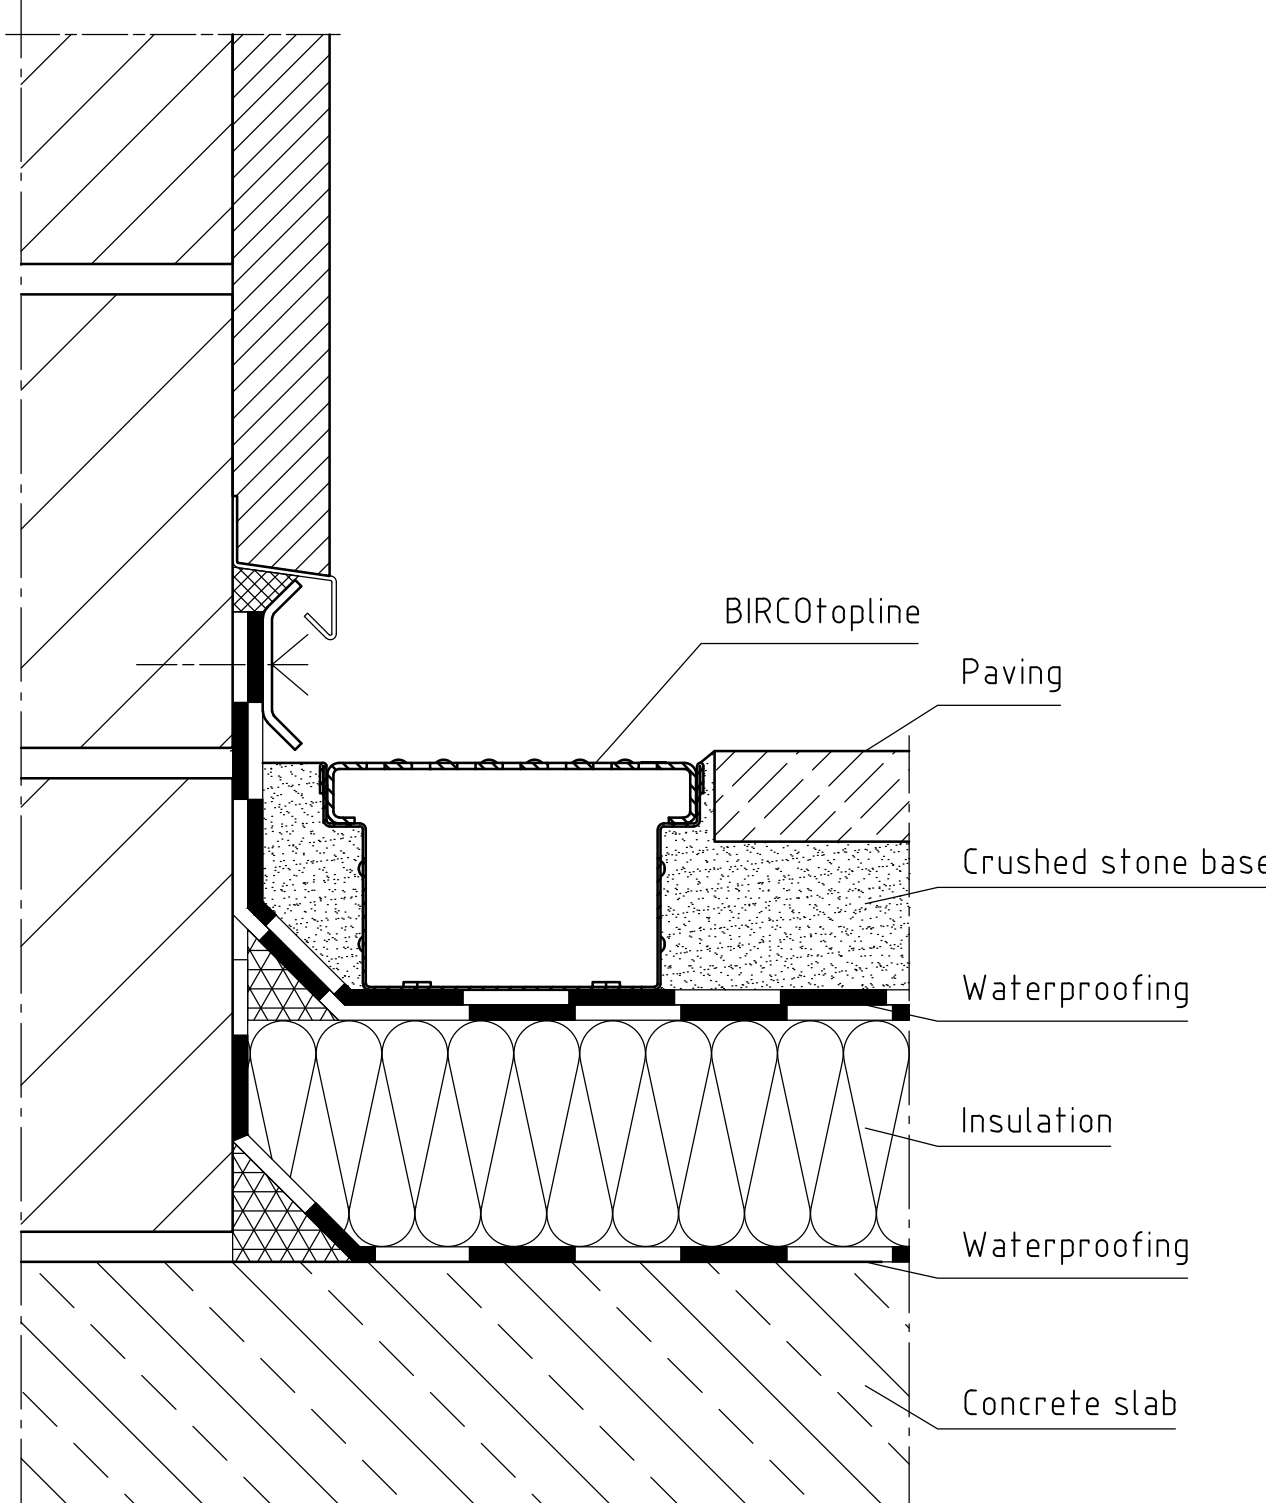

Door threshold – 20mm threshold

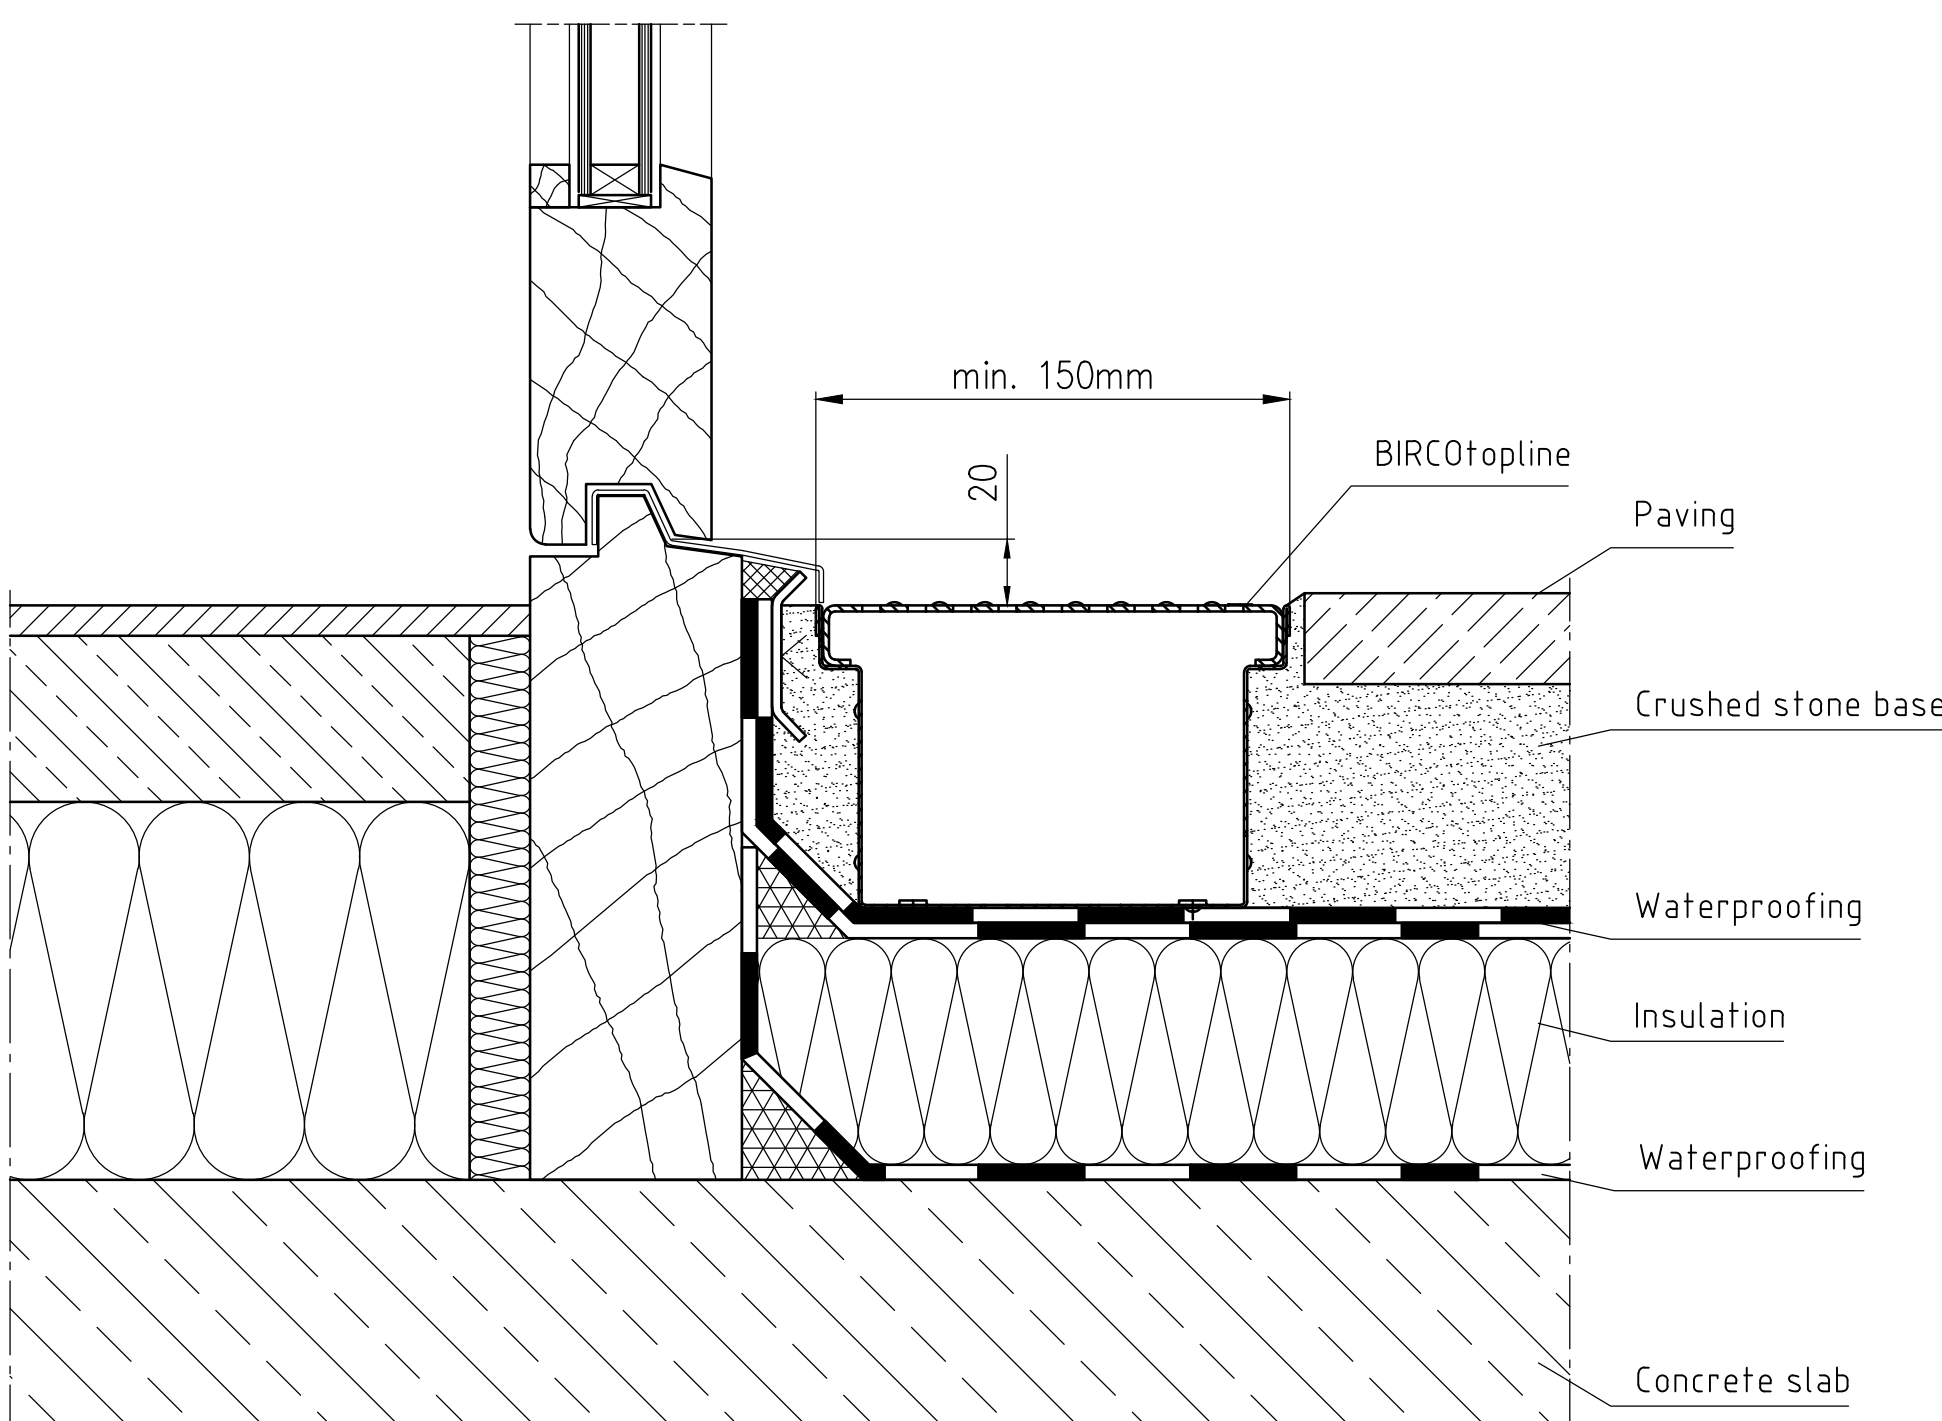

Facade support in combination with a connecting element

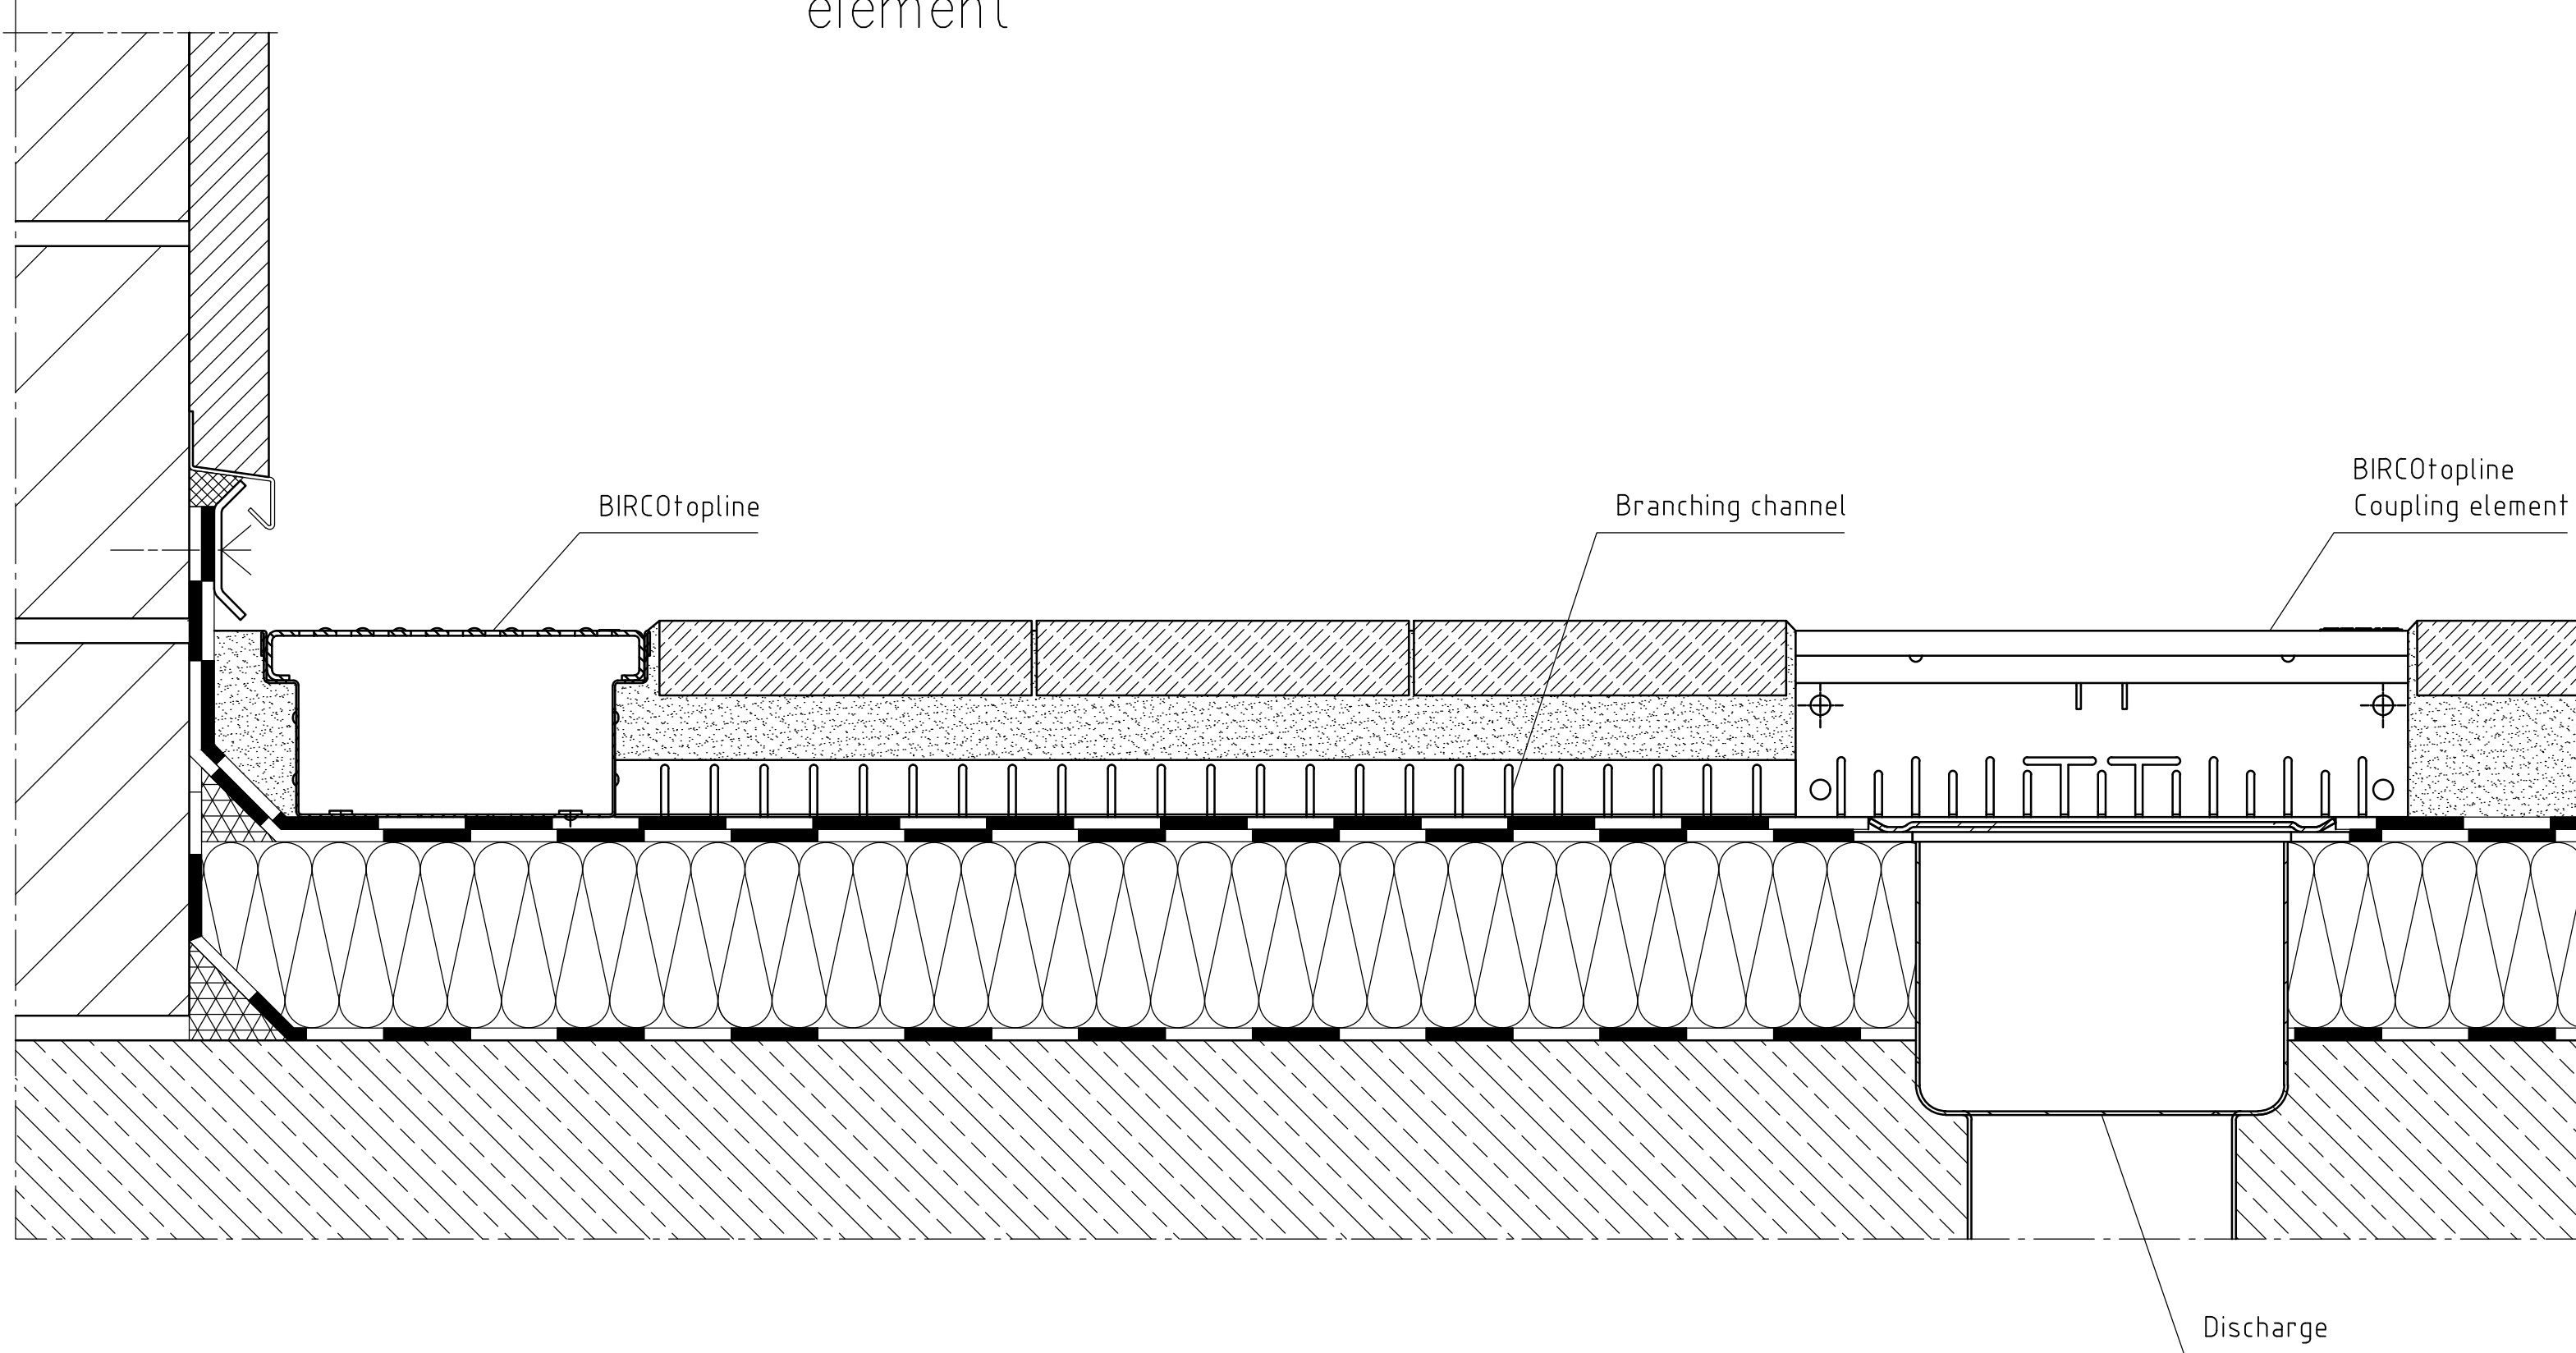

Door threshold – drainage via vertical connection without threshold

