


A horizontal number line with tick marks at every integer from 1 to 8. The numbers 8, 7, 6, 5, 4, 3, 2, and 1 are written above their respective tick marks from left to right. A triangle is placed on the tick mark for the number 5.

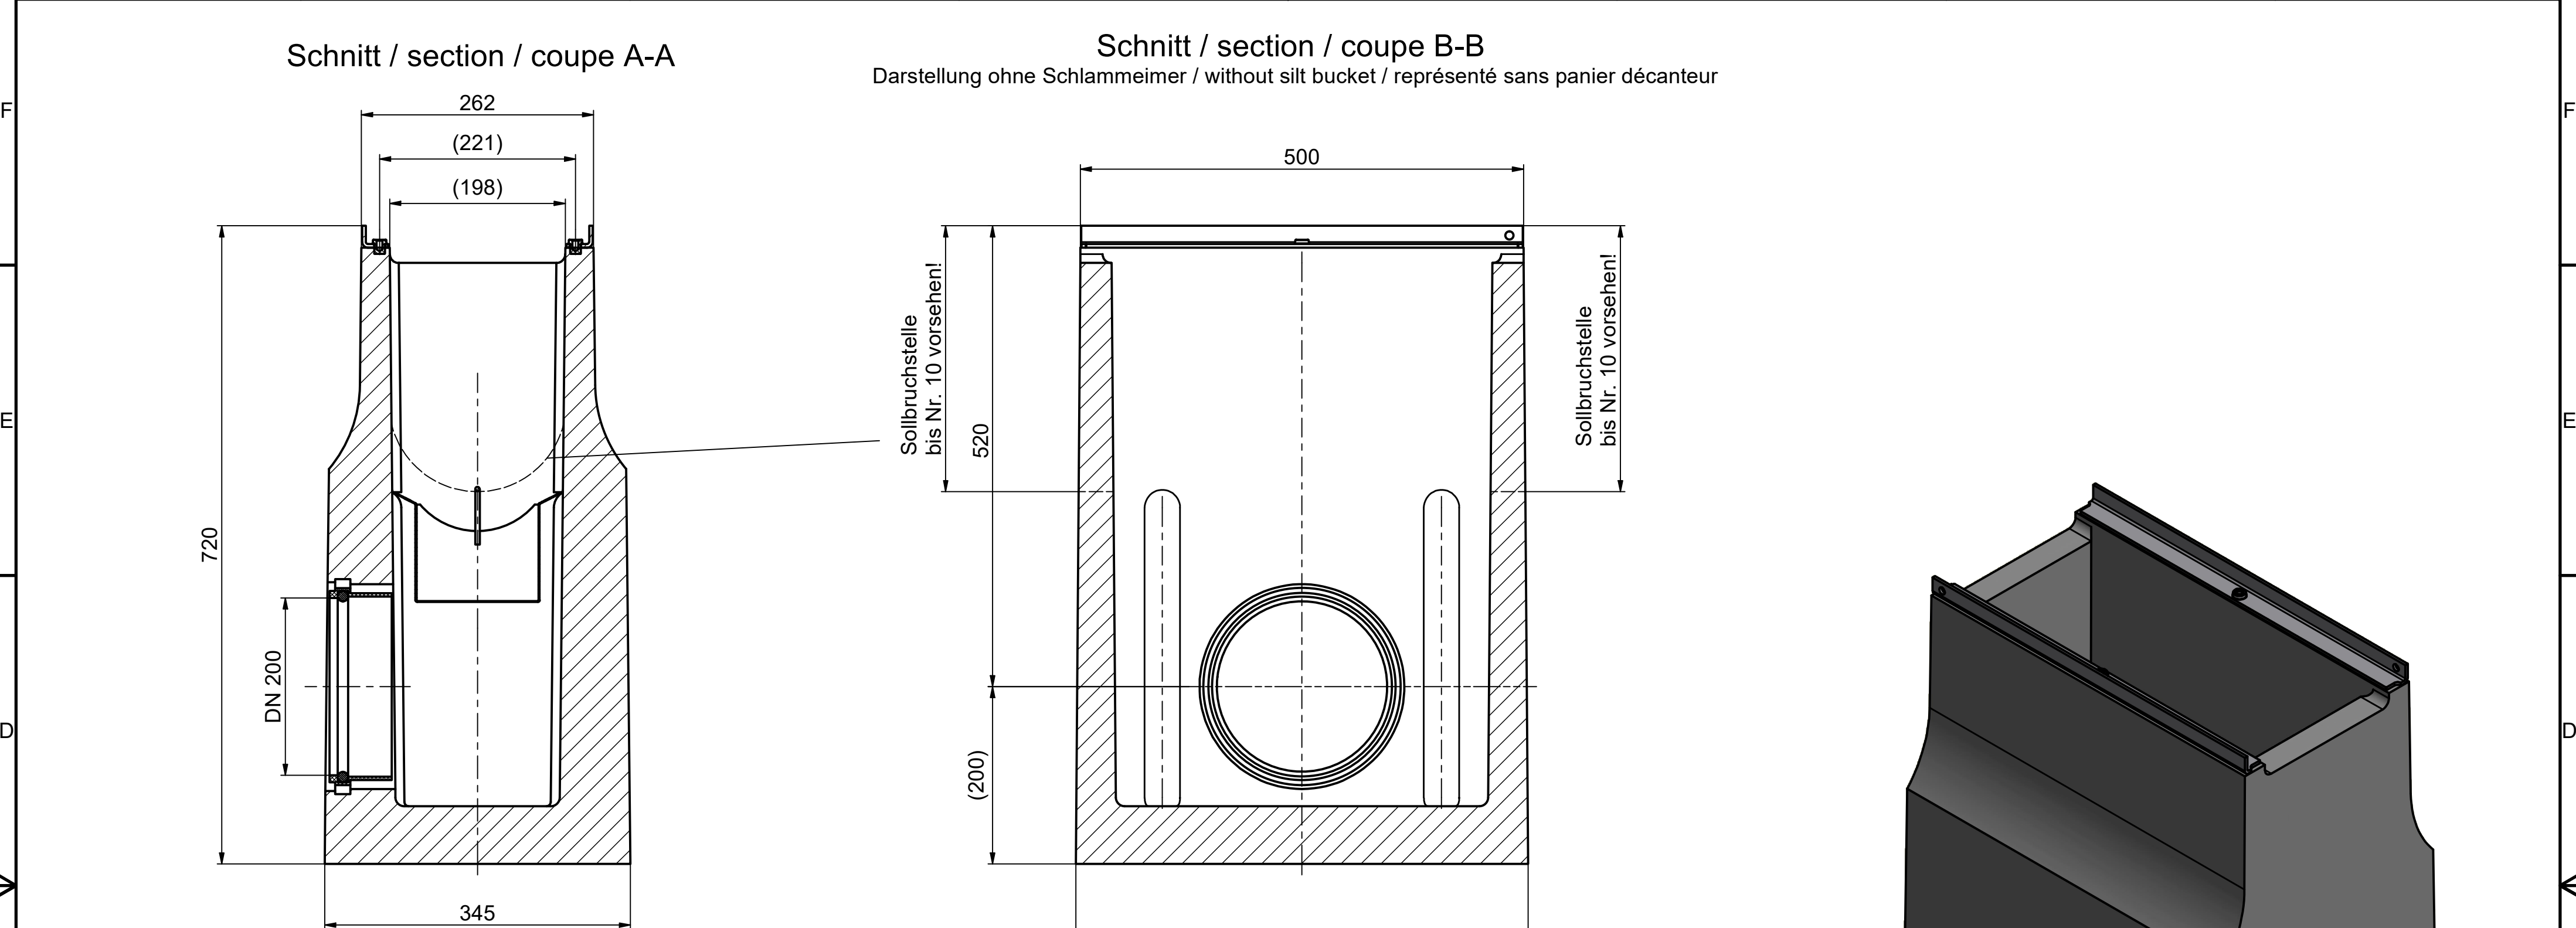

Draufsicht / top view / vue de dessus

Darstellung ohne Schlammseimer / without silt bucket / représenté sans panier décanteur

510

B



The technical drawing consists of two parts. On the left is a front elevation of a rectangular sink unit. It features a central rectangular basin with rounded corners, flanked by two vertical side panels. The unit is mounted on a base. Section lines A-A and B-B are indicated with arrows. Section A-A is a horizontal line passing through the center of the basin, and section B-B is a vertical line passing through the center of the side panels. On the right is a 3D perspective view of the same unit, showing its depth and the mounting brackets on the sides. The unit is dark grey or black.

Below the 3D view is a table with technical specifications and a company logo.

Vertraulichkeit dieser Unterlage ist zu wahren. Schutzvermerk DIN 34 beachten.			
		BIRCO GmbH Herrenpfädel 142 76532 Baden-Baden	
	Datum	Name	BIRCOLight NW 200 Liniensinkkasten, Klasse D 400
gez.	13.07.2021	ga	
gepr.	13.07.2021	mr	BIRCOLight NW 200 Triloc in-line outfall unit, class D 400
ges.			BIRCOLight DN 200 Triloc avaloir en ligne, classe D 400
Maßstab : 1 : 5		Zeichn. Nr. 20212351f_24160_d_KD	
CAD A2			



Vertraulichkeit dieser Unterlage ist zu wahren. Schutzvermerk DIN 34 beachten.			
		BIRCO GmbH Herrenpfädel 142 76532 Baden-Baden	
	Datum	Name	BIRCOLight NW 200 Liniensinkkasten, Klasse D 400 BIRCOLight NW 200 Triloc in-line outfall unit, class D 400 BIRCOLight DN 200 Triloc avaloir en ligne, classe D 400
gez.	13.07.2021	ga	
gepr.	13.07.2021	mr	
ges.			
Maßstab :		Zeichn. Nr.	
1 : 5		20212351f_24160_d_KD	
CAD A2			